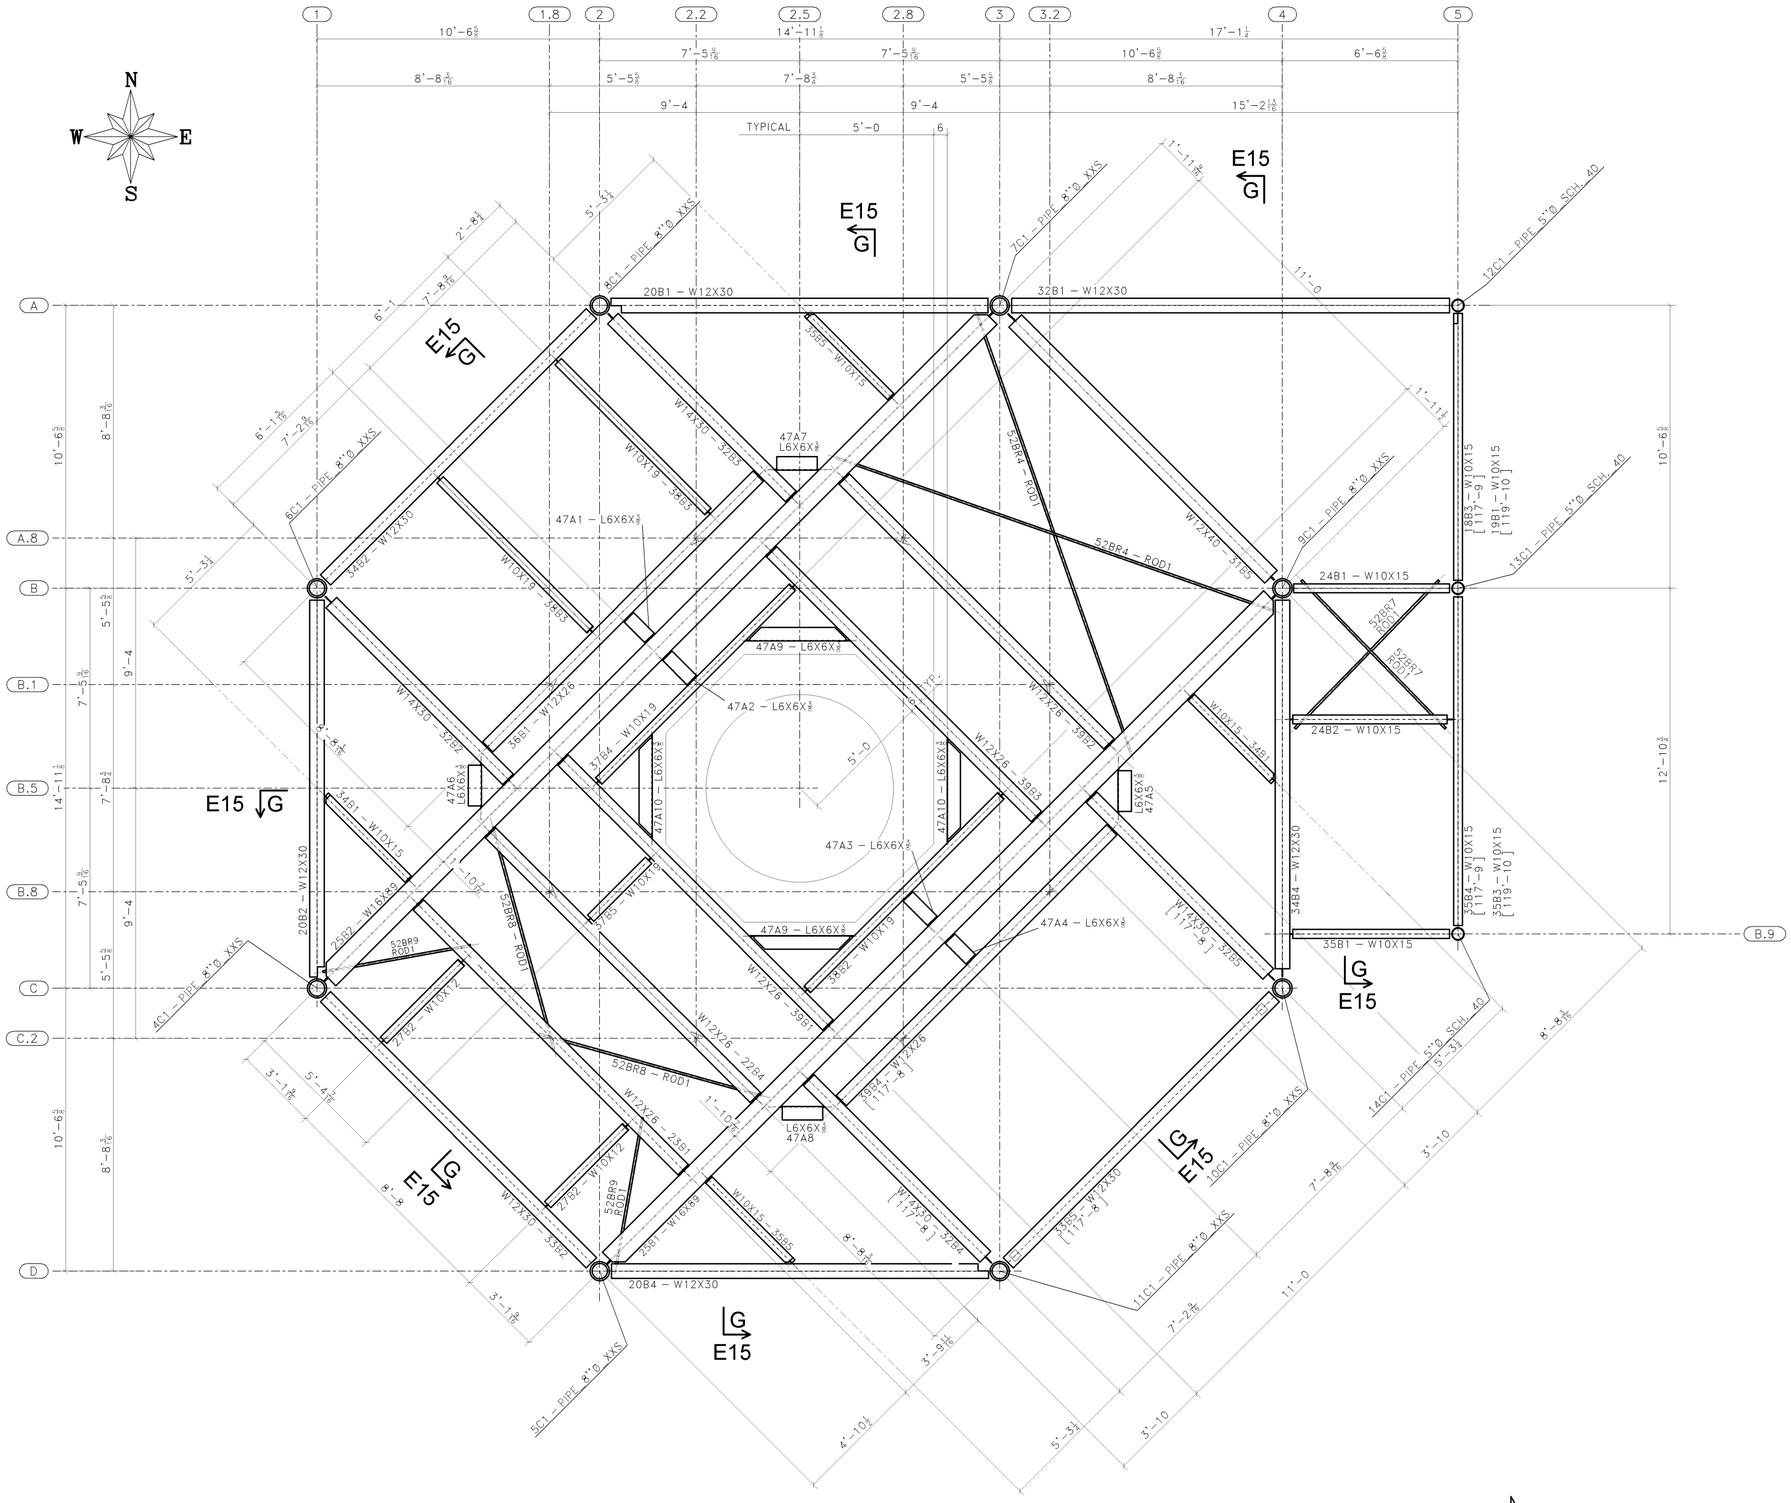


## FRAMING PLAN @ ELEV. 117'–9

1.) TOP OF BEAM ELEVATIONS ARE AS NOTED ABOVE UNLESS NOTED THUS [XX'–XX] IN PLAN.

2.) ALL FIELD BOLTS TO BE 3/4" A325–N UNLESS NOTED.


GLENCO, INC.
DRAWER 1299
CLOVIS, NEW MEXICO
88101
(505) 763–4414
FAX (505) 762–2944


JOB NO. 46–05

J.B.LONG, INC.
STEEL DETAILING
610–944–8840
www.jblong.com

| REV | DATE | DESCRIPTION |
|---|---|---|
| 0 | 8/03/05 | ISSUE FOR APPROVAL |
| 1 | 8/31/05 | REVISED PER APPROVAL |

| | | | |
|---|---|---|---|
| TOLERANCES (EXCEPT AS NOTED) | CONTR: RIO CONCHAS CORP. | | |
| DECIMAL ± | JOB: MAGDALENA RIDGE OBSERVATORY PHASE 2:2.44m TELESCOPE ENCLOSURE | | |
| | LOC: MAGDALENA RIDGE, NEW MEXICO | | |
| FRACTIONAL ± | DRAWN BY: J.B. LONG, INC. SES 05–22 | DATE SUBMITTED: 8/03/2003 | SCALE: |
| | CHK'D BY: VAS 08/27/2005 | | |
| ANGULAR ± | DATE DRAWN: 07/30/2005 | DATE APPROVED: 08/26/2005 | SHEET NO. E7 |